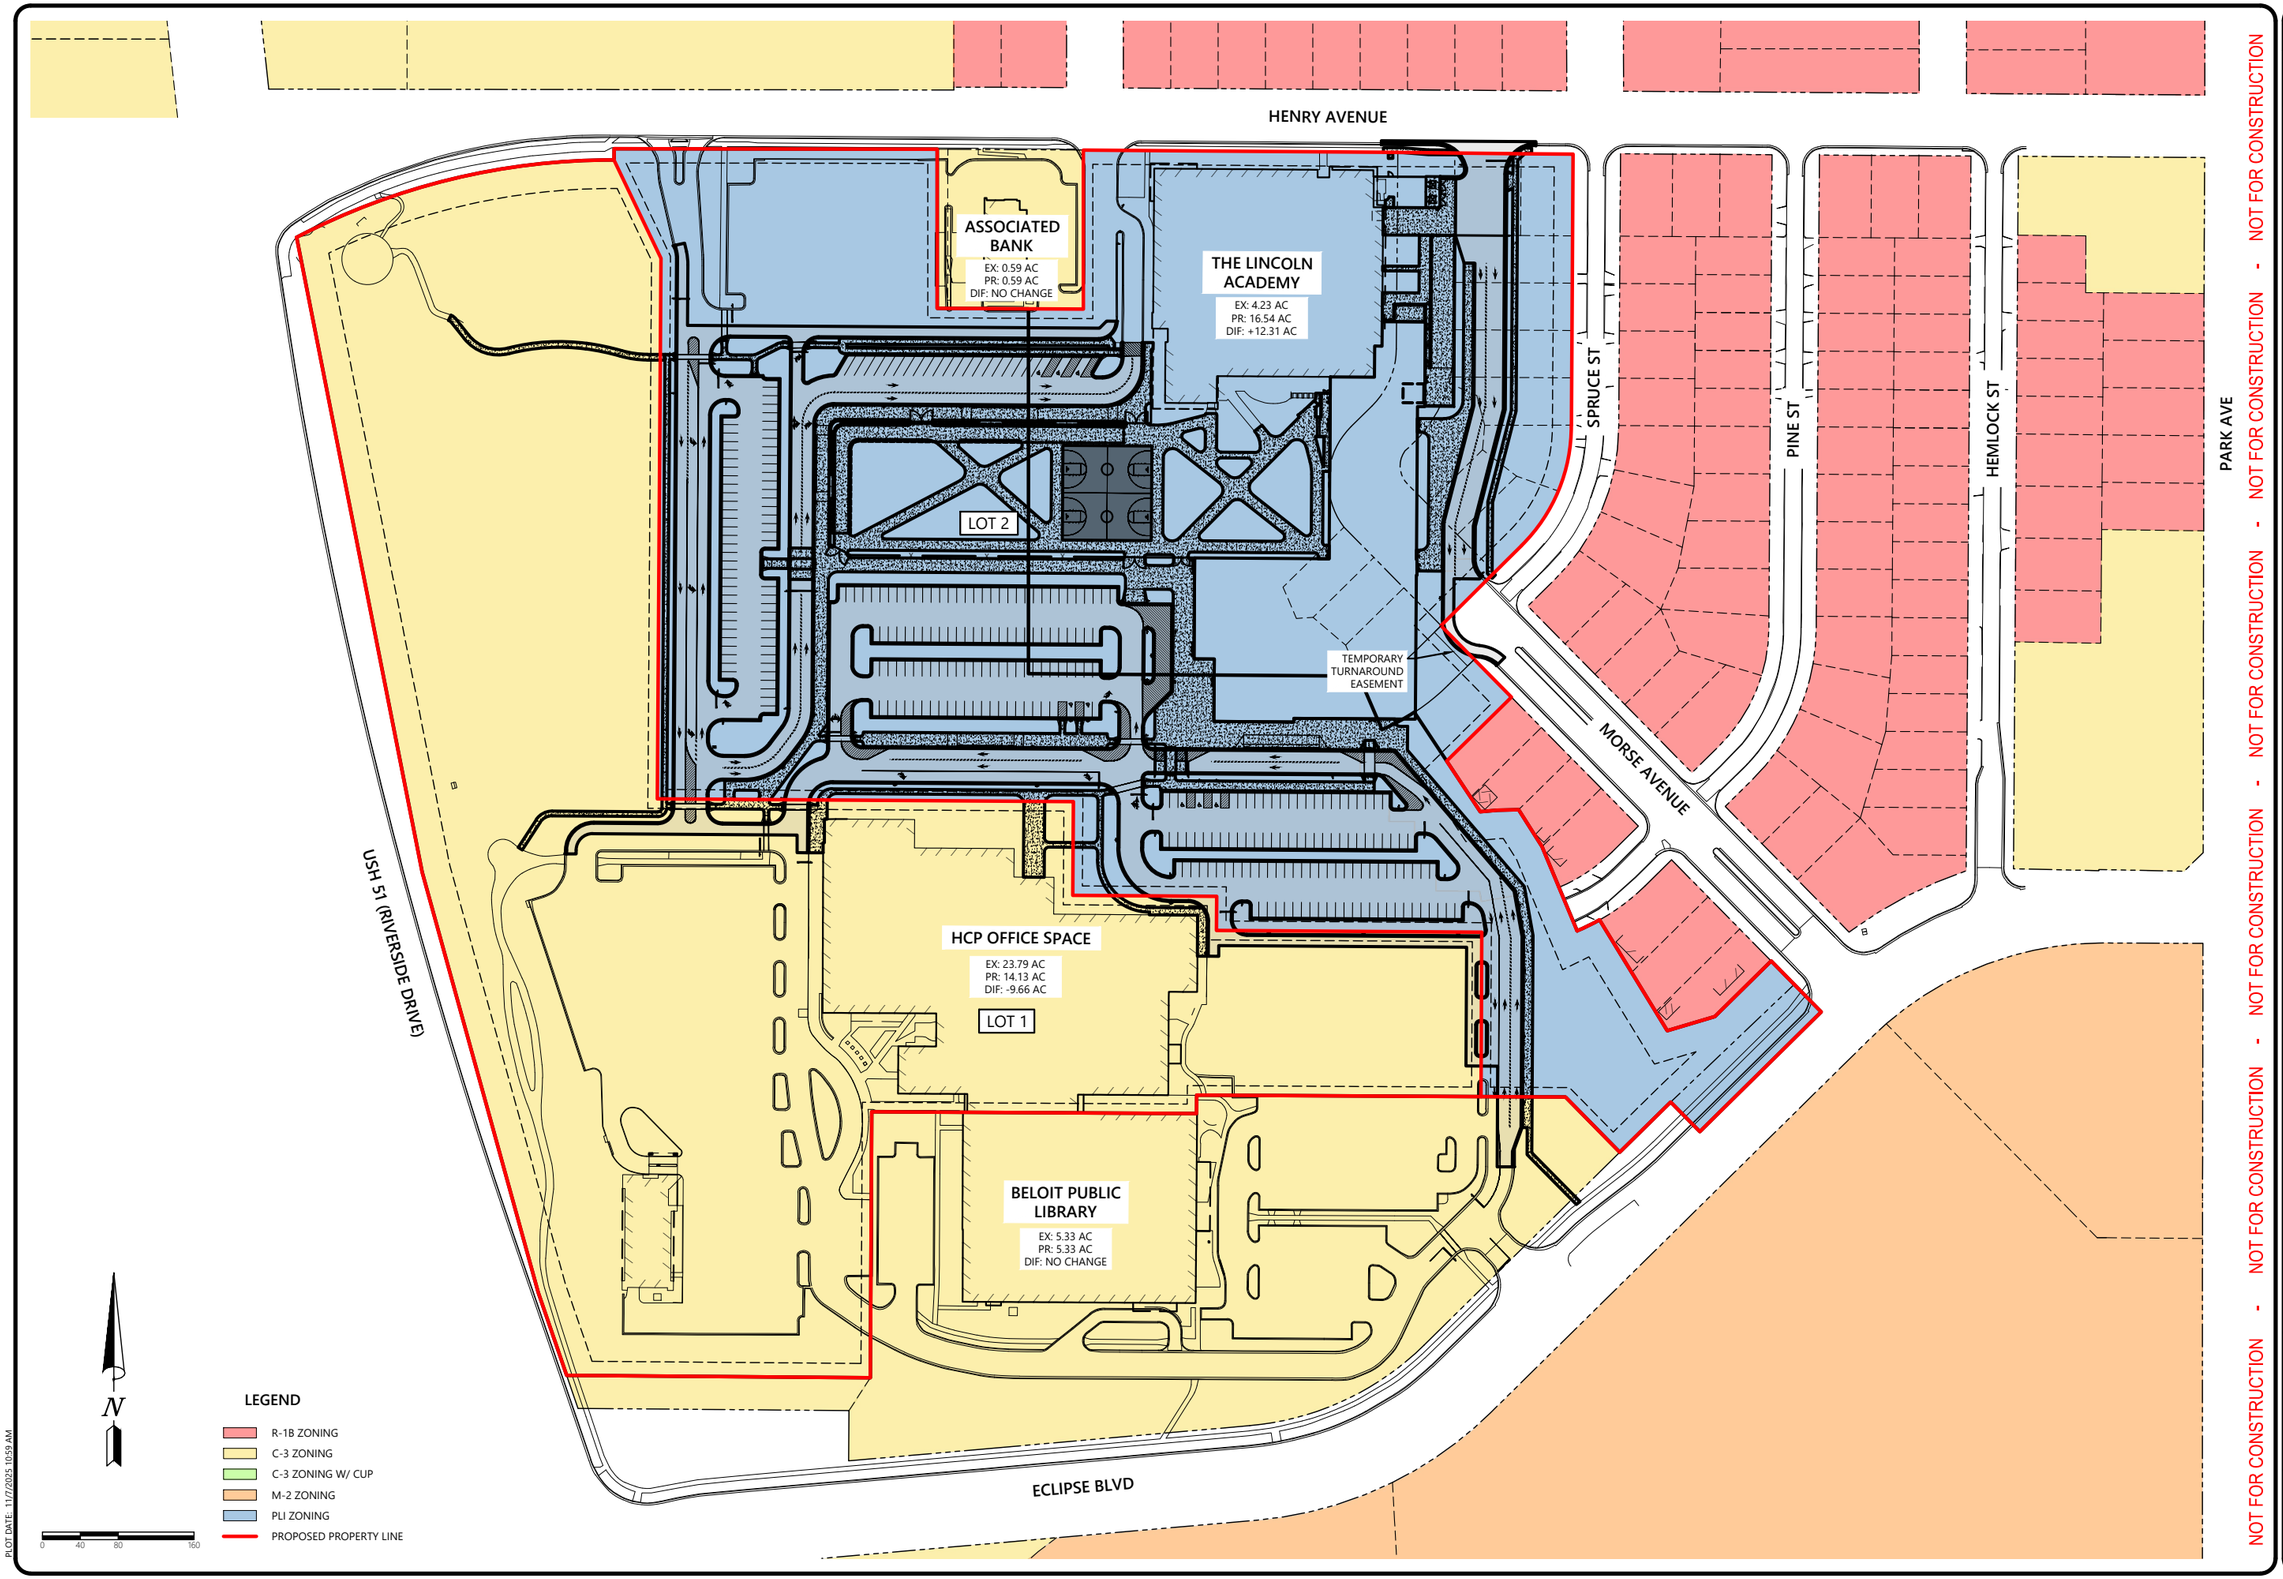

NOT FOR CONSTRUCTION - NOT FOR CONSTRUCTION - NOT FOR CONSTRUCTION - NOT FOR CONSTRUCTION

PLOT DATE: 11/7/2025 10:59 AM

Batterman
engineers surveyors planners
www.rhbatterman.com
2857 Bartells Drive
Beloit, WI 53511
(608) 365-4464
19 N. High Street
Janesville, WI 53548
(608) 743-9350
1040 N. Wisconsin St.
Elkhorn, WI 53121
(262) 379-2250

EXHIBIT	ISSUANCE
-	11/06/2025
-	-
-	-
-	-
-	-
-	-

ZONING EXHIBIT-P3A

NOTE: DIMENSIONAL DATA IS NOT TO BE OBTAINED BY SCALING ANY PORTION OF THIS DRAWING.

THE LINCOLN ACADEMY
PHASE 3 EXPANSION
CITY OF BELOIT
ROCK COUNTY, WISCONSIN

33542 - ZONING EXHIBIT.DWG

DESIGNED BY: LH
DRAWN BY: LH/LC
CHECKED BY: AF
APPROVED BY: AF
PROJECT NO: 33542

SHEET NO.

2 OF 2